19th Street Multimodal Improvements

Construct Norwood to Sumac; Plan Sumac to Yarmouth

Alternative 2 - *Detached Sidewalks & On-Street Bike Lanes*

Typical Section

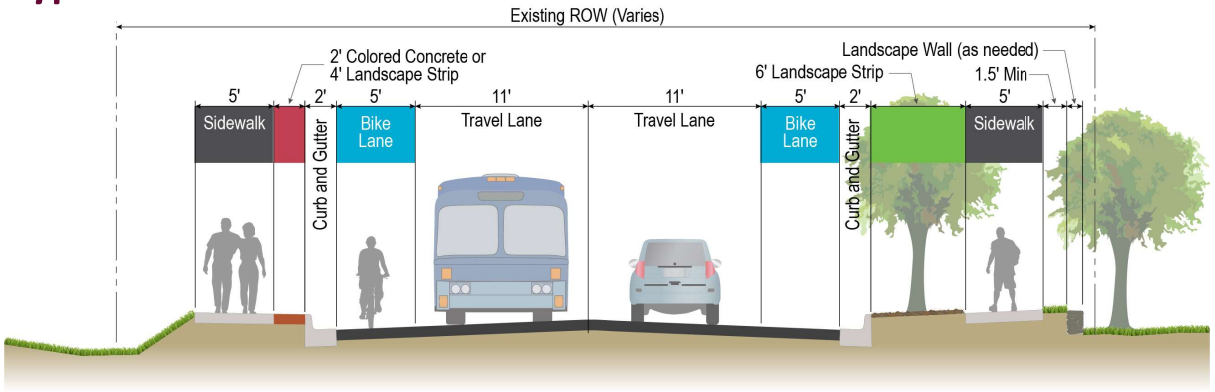

Detached Sidewalk Examples

Detached Sidewalk with Landscape Buffer.

Detached Sidewalk with Colored Concrete Buffer.

Plan View

5' Bike Lane
Landscape Strip
5' Sidewalk
Colored Concrete Buffer
2' Curb + Gutter
100 Year Floodplain
Wonderland Creek
Githens Acres Lateral
Bus Stop

North →

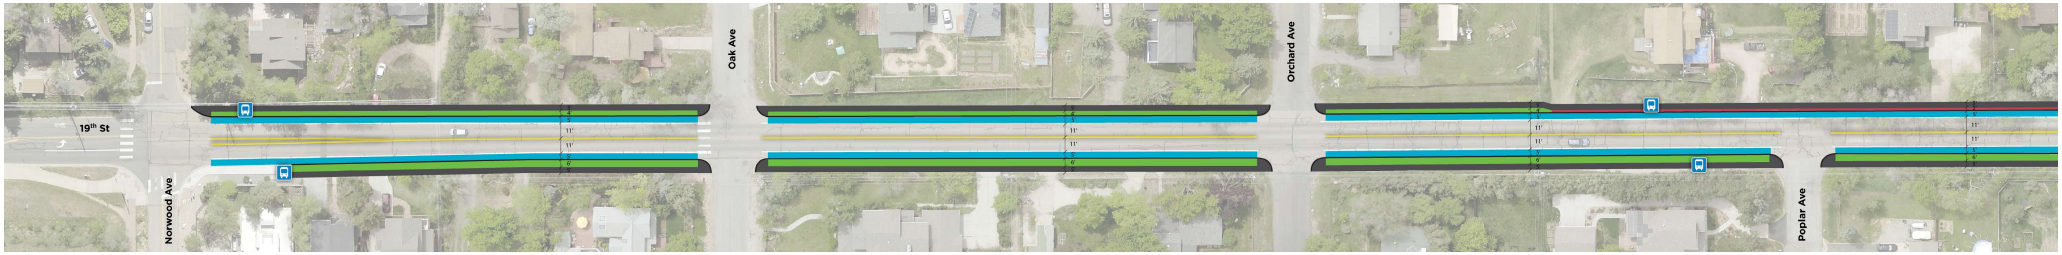

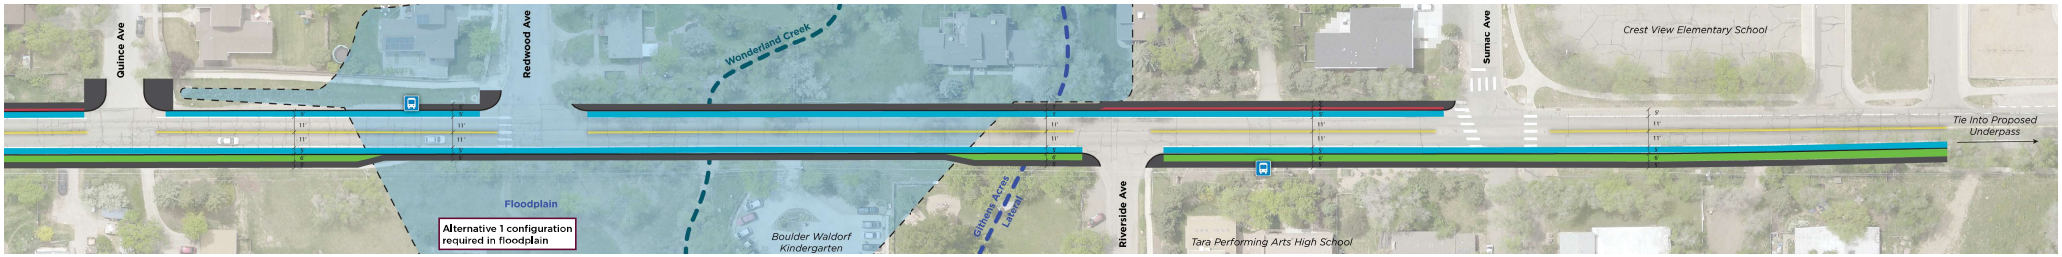

Project Website: **bit.ly/19thProject**